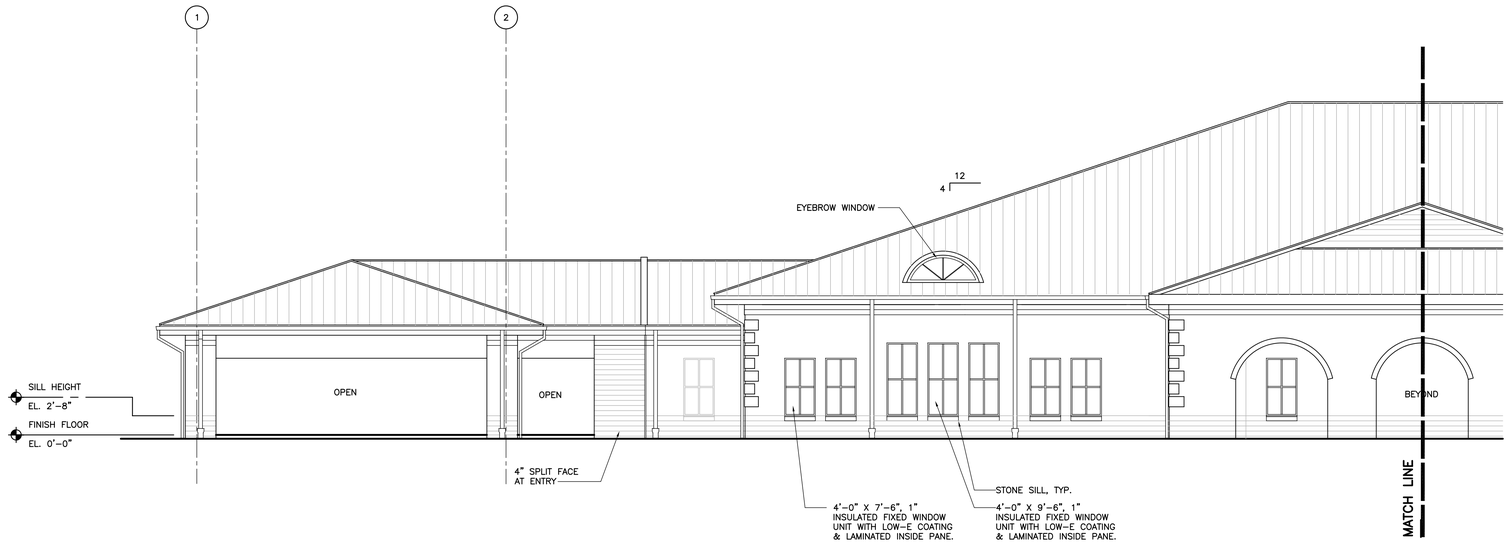

1 / A010 | A201 — PARTIAL NORTH ELEVATION

SCALE: 1/8" = 1'-0"

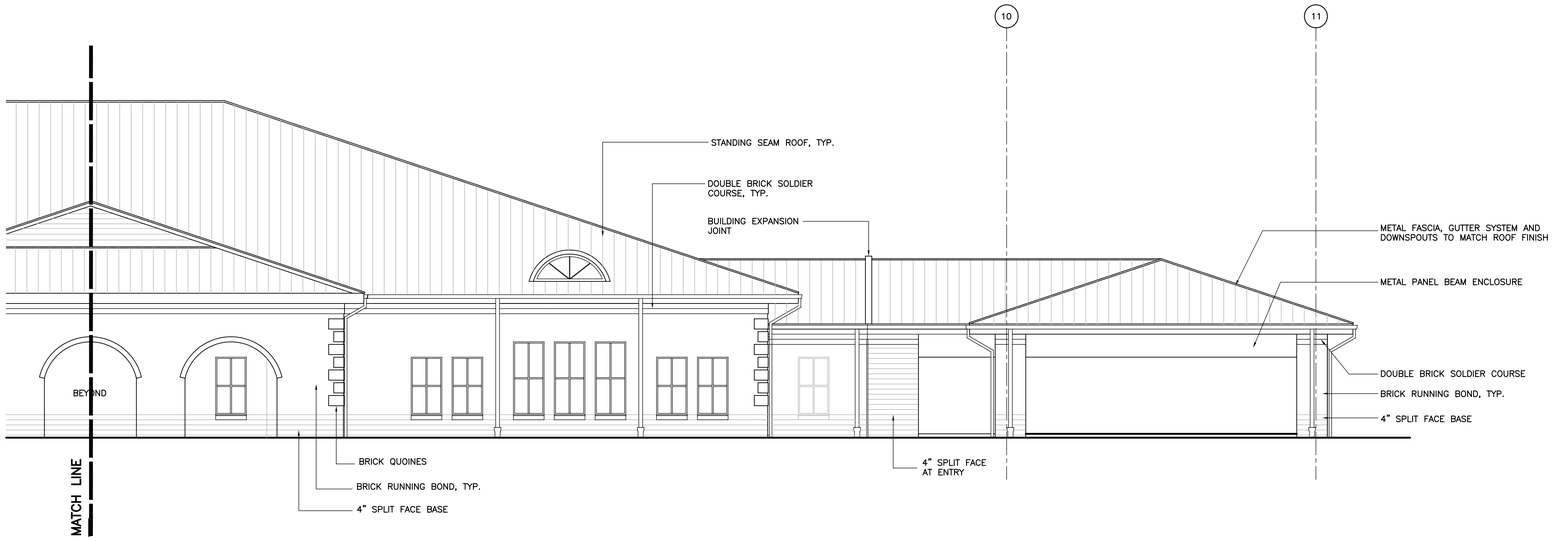

2 / A010 | A201 — PARTIAL NORTH ELEVATION

SCALE: 1/8" = 1'-0"

GRAPHIC SCALE

0 4' 8' 16'

SCALE: 1/8" = 1'-0"

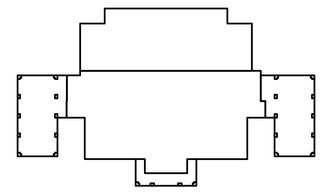

1 2

KEYPLAN

SCALE: N.T.S.

US ARMY CORPS OF ENGINEERS
LOUISVILLE DISTRICT

SYMBOL	DESCRIPTION	DATE	BY

DESIGNED BY EJS | CHECKED BY JMB | SIZE
CATEGORY CODE
SOLICITATION NO.: SPB W912QR-04-R-0013
DATE: 02 JULY 2004
PLOT SCALE: AS NOTED

MESSER CONSTRUCTION CO.
11836 Caputo Way, Louisville, KY 40299
Phone (502) 261-9700
Fax (502) 261-9705

BURGESS & NIPLE
312 PLUM ST., 12TH FLOOR, CINCINNATI, OHIO 45202
PHONE: (513) 579-0050
FAX: (513) 579-0321

FORT KNOX, KENTUCKY
NO. SPB W912QR-04-R-0013
TRAINEE BATTALION
DINING FACILITY

ELEVATIONS

SHEET REFERENCE NUMBER:

A201

SHEET 14 OF 22

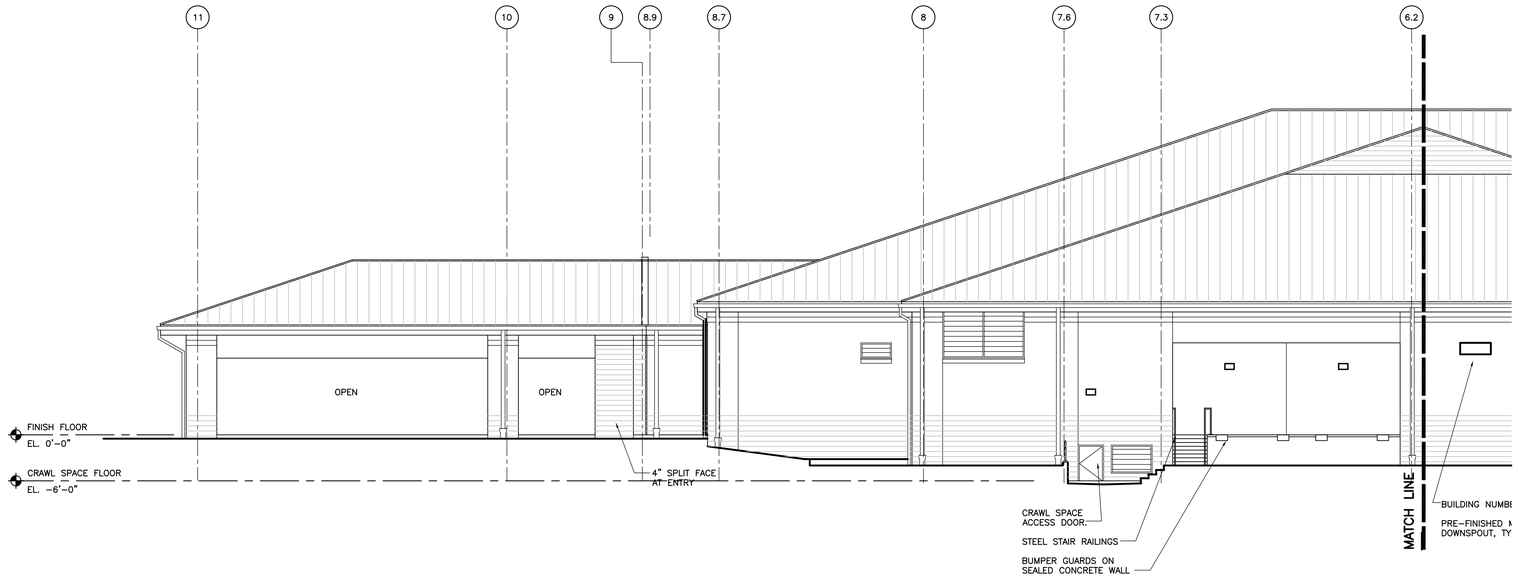

1 / A010 | A202 — PARTIAL SOUTH ELEVATION

SCALE: 1/8" = 1'-0"

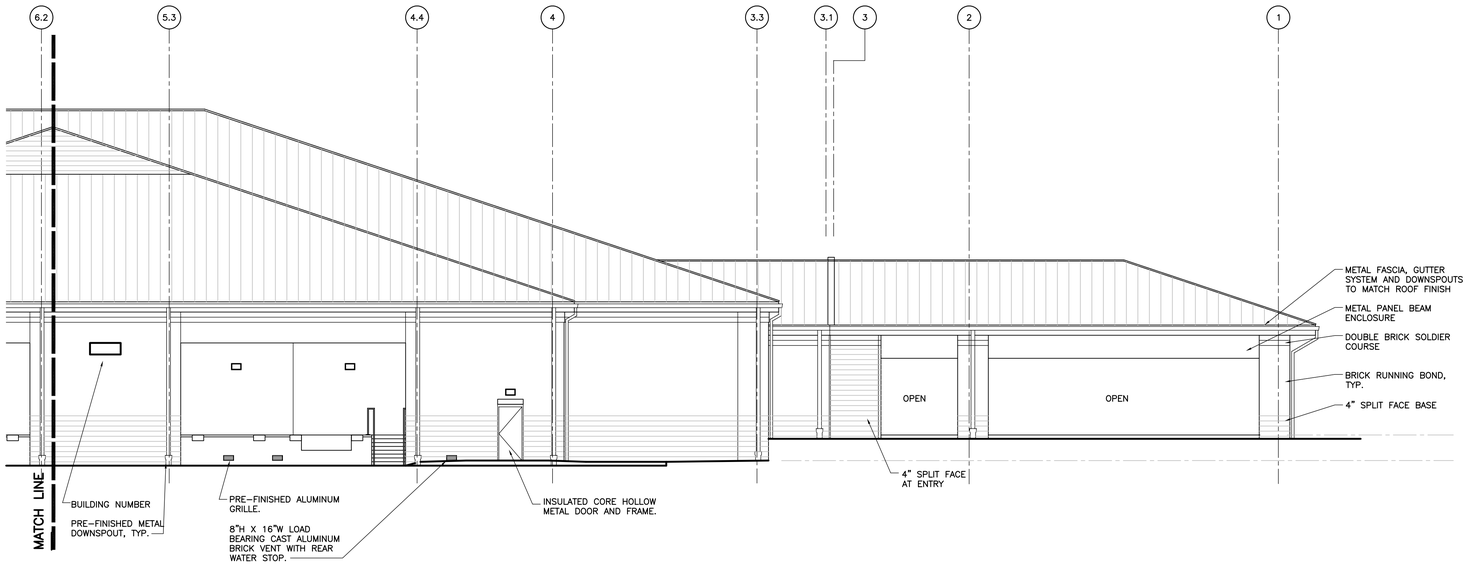

2 / A010 | A202 — PARTIAL SOUTH ELEVATION

SCALE: 1/8" = 1'-0"

GRAPHIC SCALE

0 4' 8' 16'

SCALE: 1/16" = 1'-0"

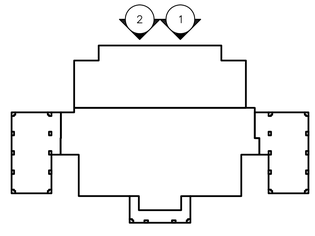

KEYPLAN

SCALE: N.T.S.

N

US ARMY CORPS
OF ENGINEERS
LOUISVILLE DISTRICT

SYMBOL	DESCRIPTION	DATE	BY

DESIGNED BY EJS | DRAWN BY JMB | CHECKED BY JMB | SIZE

CATEGORY CODE

SOLICITATION NO.: SFB W912QR-04-R-0013

DATE: 02 JULY 2004

PLOT SCALE: AS NOTED

MESSER
CONSTRUCTION CO.
11836 Coppel Way, Louisville, KY 40299
Phone (502) 261-9700
Fax (502) 261-9705

BURGESS & NIPLE
312 PLUM ST., 12TH FLOOR, CINCINNATI, OHIO 45202
PH: (513) 579-0500
FAX: (513) 579-0321

FORT KNOX, KENTUCKY
NO. SFB W912QR-04-R-0013
TRAINEE BATTALION
DINING FACILITY

ELEVATIONS

SHEET REFERENCE NUMBER:

A202

SHEET 15 OF 22

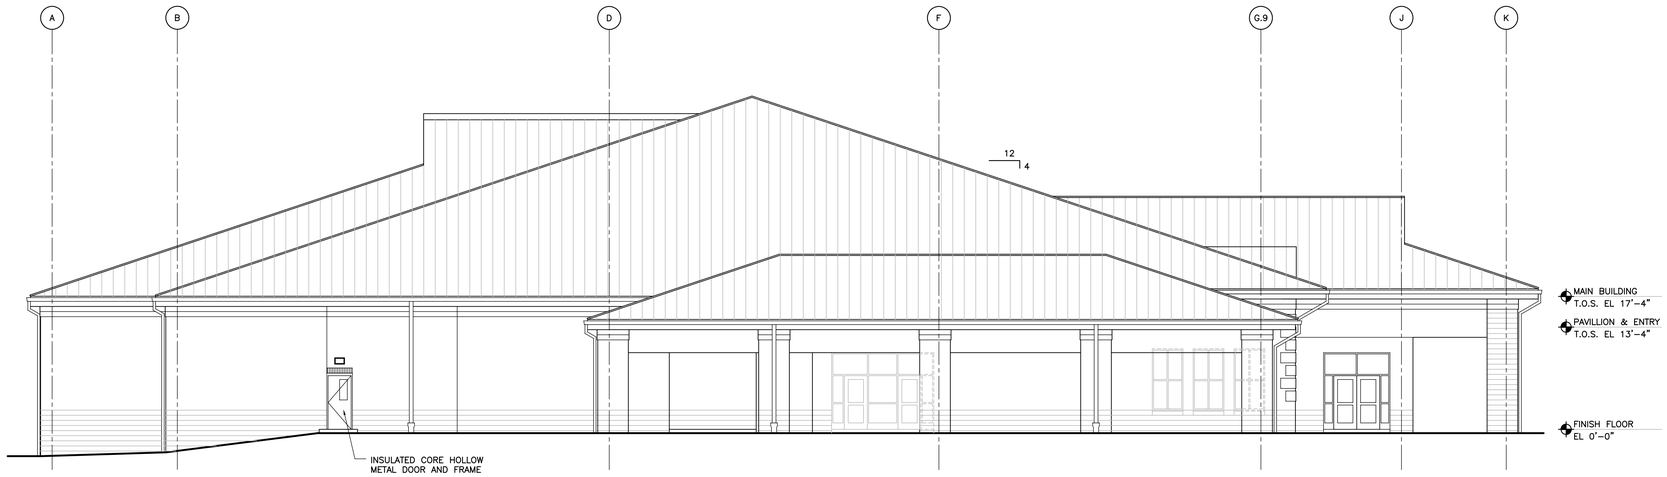

1 / A010 | A203 — EAST ELEVATION

SCALE: 1/8" = 1'-0"

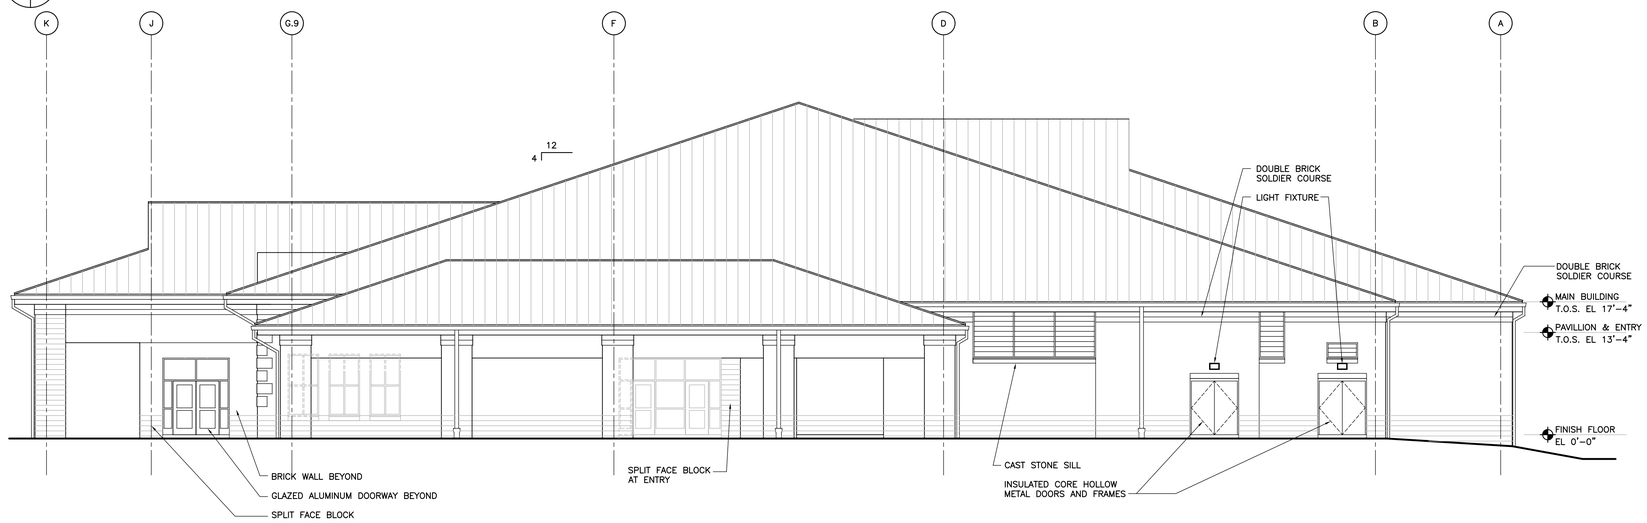

2 / A010 | A203 — WEST ELEVATION

SCALE: 1/8" = 1'-0"

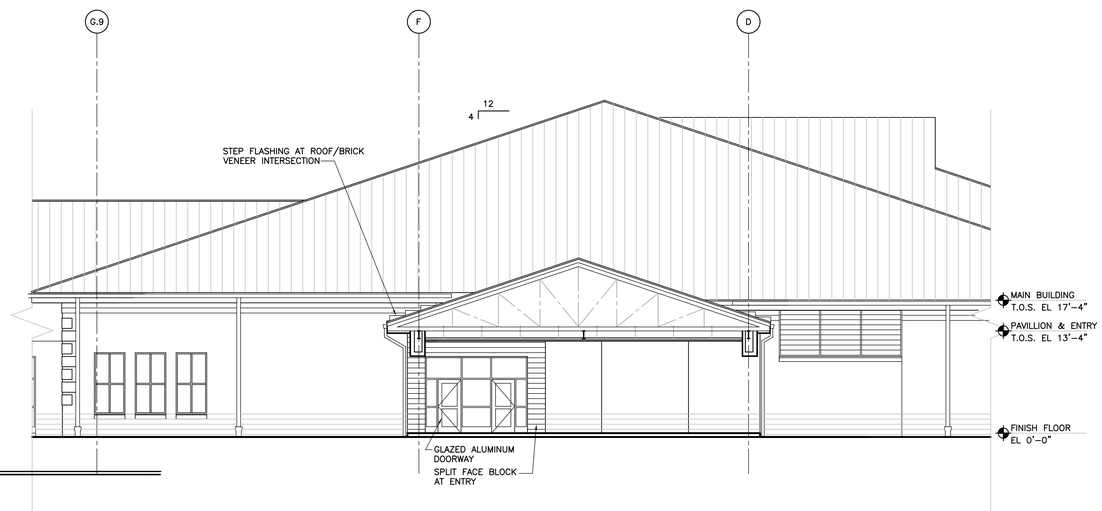

3 / A010 | A203 — ENTRY ELEVATION

SCALE: 1/8" = 1'-0"

GRAPHIC SCALE

0 4' 8' 16'

SCALE: 1/8" = 1'-0"

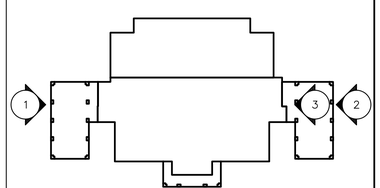

KEYPLAN

SCALE: N.T.S.

US ARMY CORPS
OF ENGINEERS
LOUISVILLE DISTRICT

SYMBOL	DESCRIPTION	DATE	BY

DESIGNED BY: EJS | CHECKED BY: JMB | SIZE
CATEGORY CODE
SOLICITATION NO: W912QR-04-R-0013
DATE: 02 JULY 2004
PLOT SCALE: AS NOTED

MESSER CONSTRUCTION CO.
11838 Gagel Way, Louisville, KY 40299
Phone (502) 261-9700
Fax (502) 261-9705

BURGESS & NIPLE
312 PLUM ST., 12TH FLOOR, CINCINNATI, OHIO 45202
PH: (513) 579-0043
FAX: (513) 579-0021

FORT KNOX, KENTUCKY
NO. SFB W912QR-04-R-0013
TRAINEE BATTALION
DINING FACILITY

ELEVATIONS

SHEET REFERENCE NUMBER:

A203

SHEET 16 OF 22

CODED NOTES:

1. EXISTING CATCH BASIN TO BE REMOVED
2. EXISTING STORM PIPE TO BE REMOVED
3. EXISTING 15 L.F. OF 12" STORM PIPE TO BE REMOVED
4. EXISTING 24" STORM PIPE TO BE REMOVED
5. EXISTING 36" STORM PIPE TO BE REMOVED
6. EXISTING 470 L.F. OF 10" SANITARY PIPE TO BE REMOVED
7. NEW CATCH BASIN
8. NEW STORM MANHOLE
9. NEW 12" RCP STORM PIPE
10. NEW 24" RCP STORM PIPE
11. NEW 36" RCP STORM PIPE
12. NEW HEADWALL
13. NEW PAVED GUTTER
14. NEW SANITARY CLEANOUT
15. NEW SANITARY MANHOLE
16. NEW 6" PVC SANITARY PIPE
17. NEW 10" PVC SANITARY PIPE
18. NEW 230 L.F. OF 3" GAS SERVICE, TAP EXISTING LINE AND STUB FOR FUTURE USE
19. NEW 452 L.F. WATER SERVICE, TAP EXISTING LINE
20. EXISTING 8" SANITARY LINE TO BE REMOVED
21. EXISTING 10" SANITARY LINE TO BE REMOVED
22. EXISTING 550 L.F. OF 6" WATER LINE TO BE REMOVED
23. DOMESTIC WATER LINE
24. FIRE MAIN
25. WATER METER LOCATION
26. GAS METER LOCATION

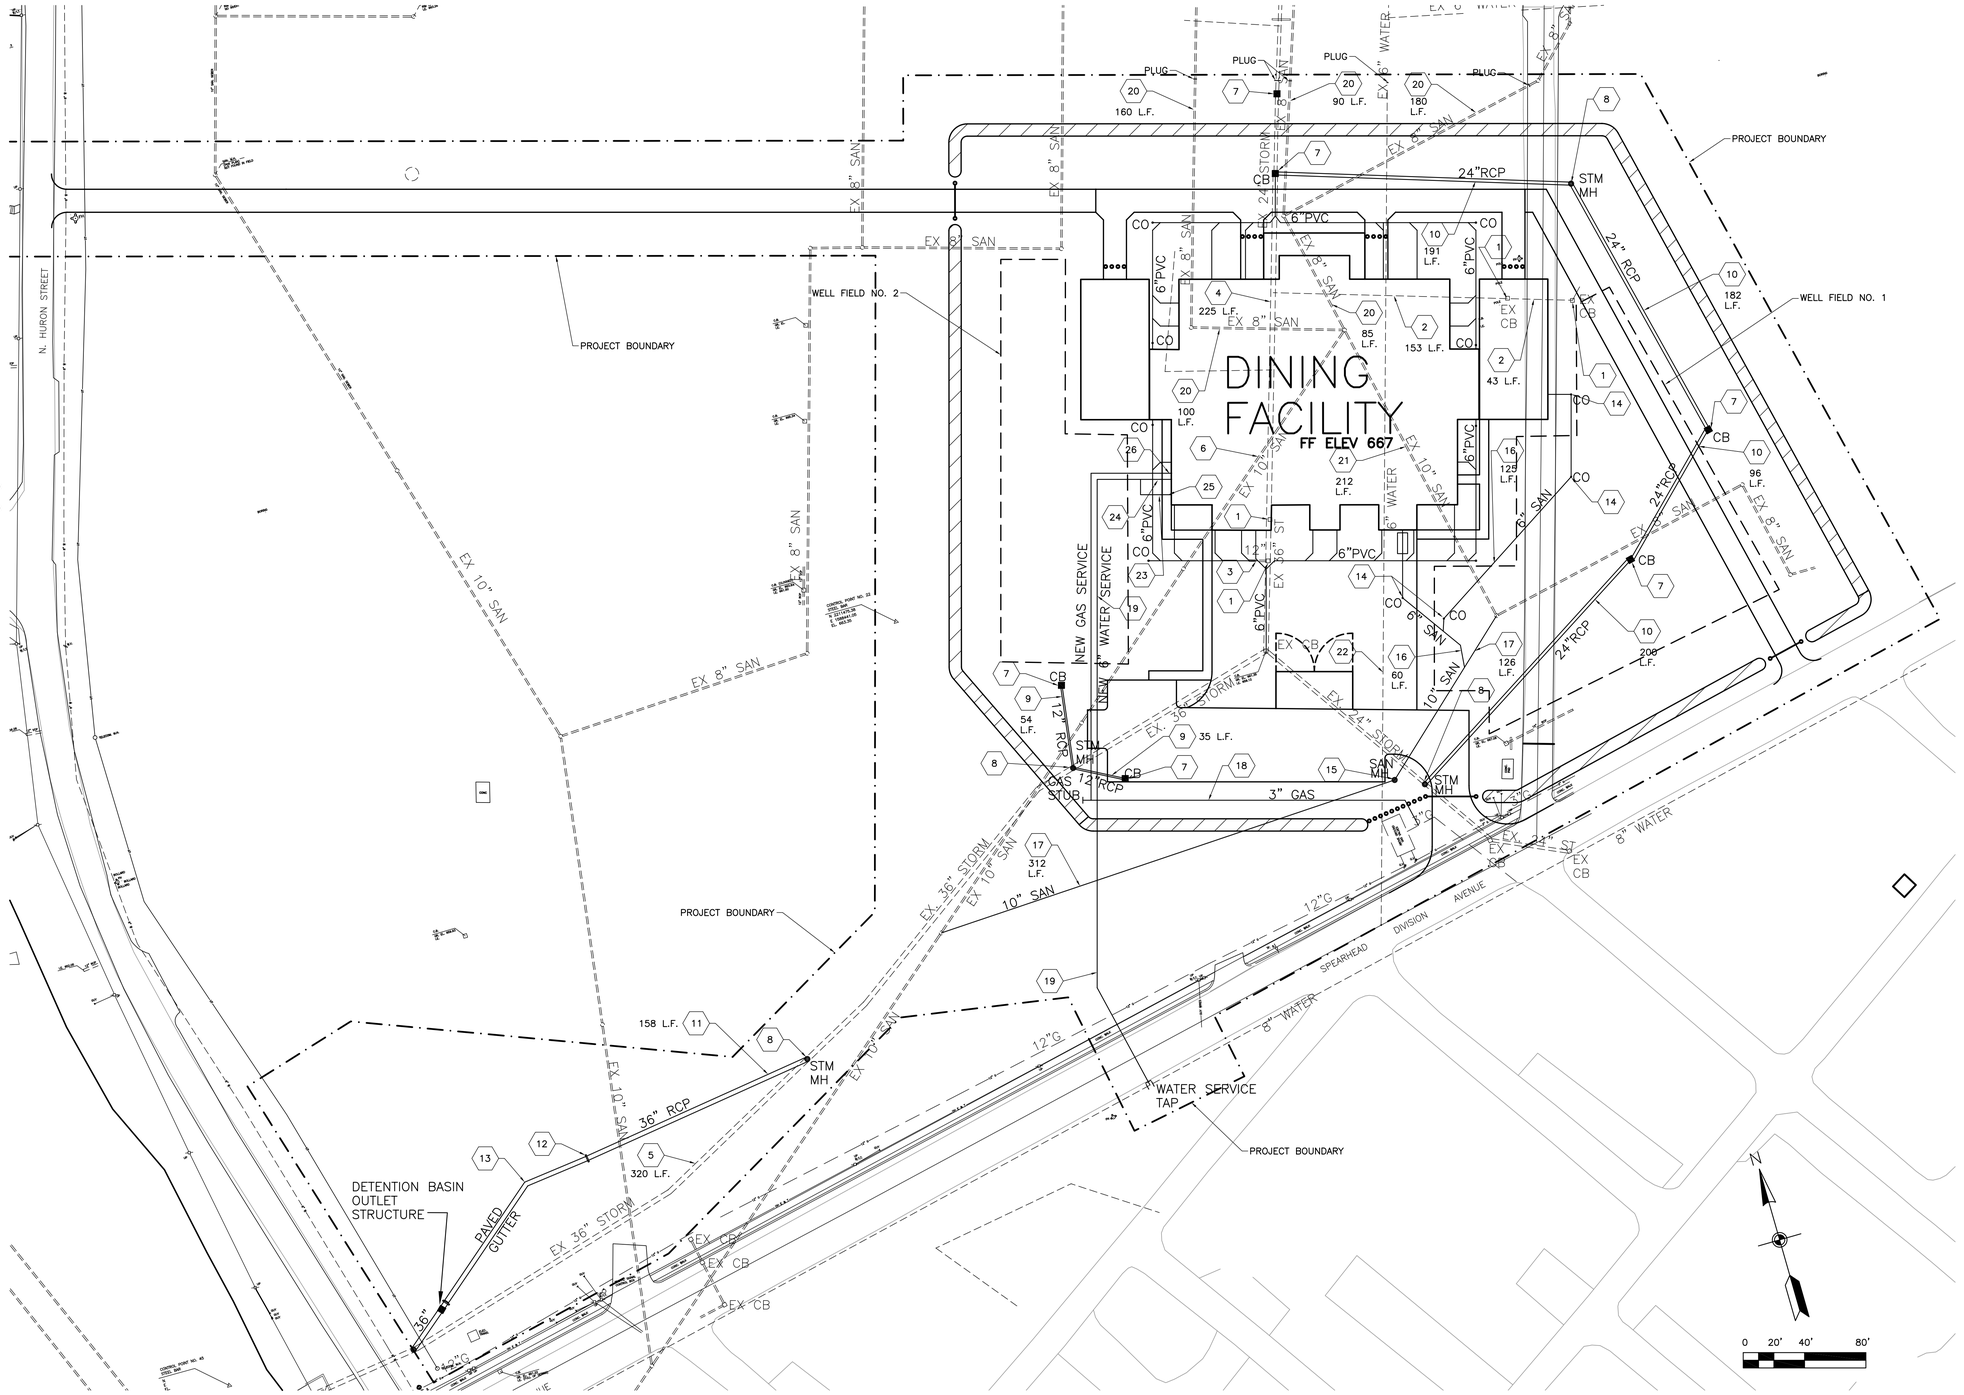

US ARMY CORPS OF ENGINEERS
LOUISVILLE DISTRICT

SYMBOL	DESCRIPTION	DATE	BY

DESIGNED BY: SS/JC
CHECKED BY: SS
CATEGORY CODE:
SOLICITATION NO.: SPB W912QR-04-R-0013
DATE: 02 JULY 2004
PILOT SCALE: 1" = 40'
SIZE:

MESSER CONSTRUCTION CO.
11838 Capital Way, Louisville, KY 40299
Phone (502) 261-1212
Fax (502) 261-9705

BURGESS & NIPLE
312 PLUM ST., 12TH FLOOR, CINCINNATI, OHIO 45202
PH: (513) 579-0080
FAX: (513) 579-0321

FORT KNOX, KENTUCKY
NO. SPB W912QR-04-R-0013
TRAINEE BATTALION
DINING FACILITY

SITE UTILITY PLAN

SHEET REFERENCE NUMBER:
C201
SHEET 3 OF 22

P:\PROJECTS\PROPOSAL\2004\[468 MESSER FT KNOX DINING HALL\PHASE II\RFP RESPONSE\DGN\0201.DWG 6-23-04 8:47:51 am CHADWE

CODED NOTES:

1. EXISTING CATCH BASIN TO BE REMOVED
2. EXISTING STORM PIPE TO BE REMOVED
3. EXISTING 15 L.F. OF 12" STORM PIPE TO BE REMOVED
4. EXISTING 24" STORM PIPE TO BE REMOVED
5. EXISTING 36" STORM PIPE TO BE REMOVED
6. EXISTING 470 L.F. OF 10" SANITARY PIPE TO BE REMOVED
7. NEW CATCH BASIN
8. NEW STORM MANHOLE
9. NEW 12" RCP STORM PIPE
10. NEW 24" RCP STORM PIPE
11. NEW 36" RCP STORM PIPE
12. NEW HEADWALL
13. NEW PAVED GUTTER
14. NEW SANITARY CLEANOUT
15. NEW SANITARY MANHOLE
16. NEW 6" PVC SANITARY PIPE
17. NEW 10" PVC SANITARY PIPE
18. NEW 230 L.F. OF 3" GAS SERVICE, TAP EXISTING LINE AND STUB FOR FUTURE USE
19. NEW 452 L.F. WATER SERVICE, TAP EXISTING LINE
20. EXISTING 8" SANITARY LINE TO BE REMOVED
21. EXISTING 10" SANITARY LINE TO BE REMOVED
22. EXISTING 550 L.F. OF 6" WATER LINE TO BE REMOVED
23. DOMESTIC WATER LINE
24. FIRE MAIN
25. WATER METER LOCATION
26. GAS METER LOCATION
27. 6" PVC STORM FOR DOWNSPOUTS
28. NEW STORM CLEANOUT

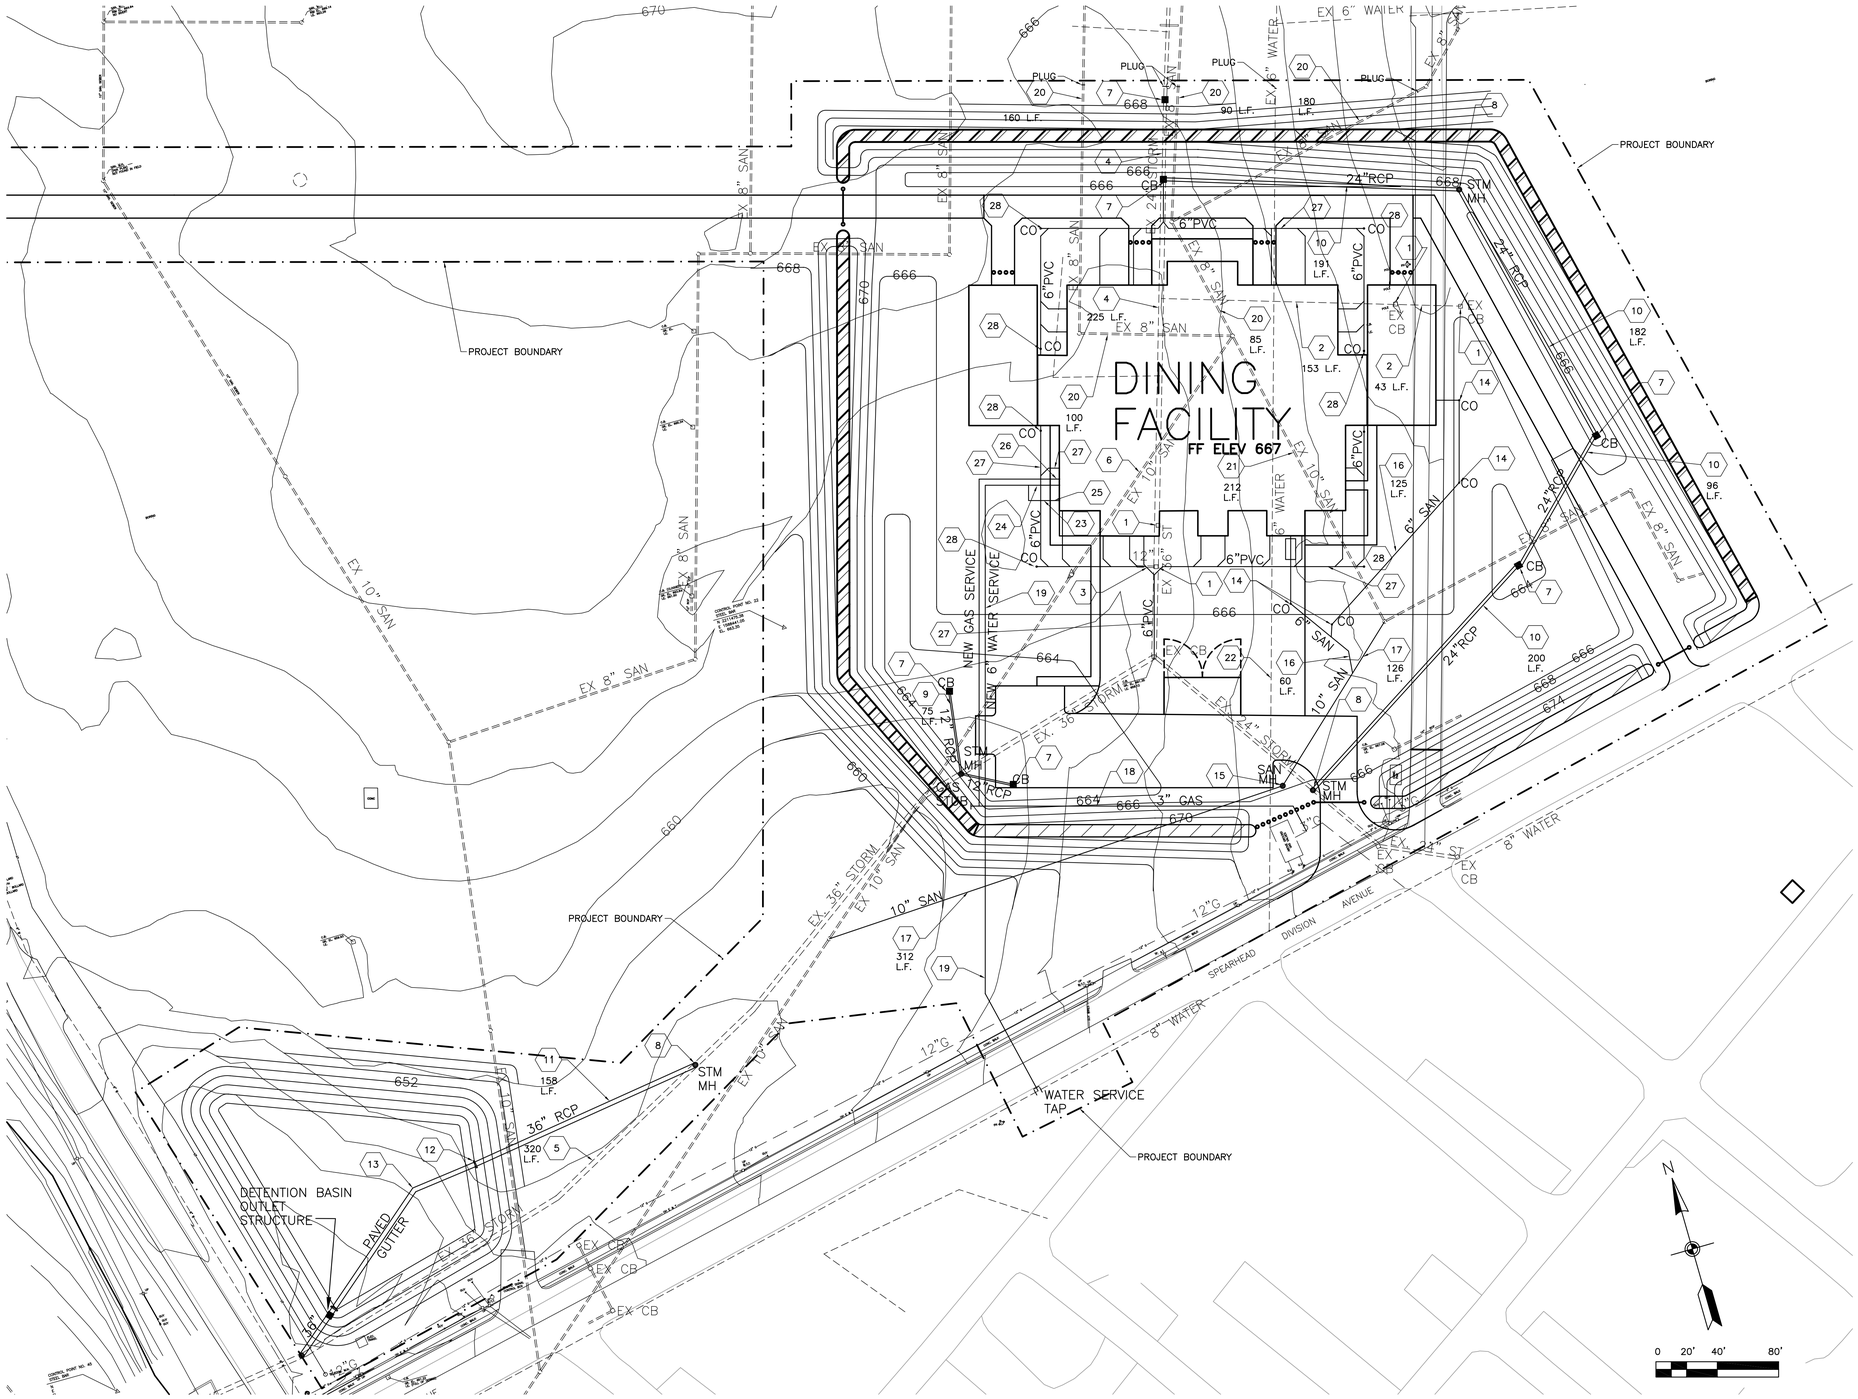

US ARMY CORPS OF ENGINEERS
LOUISVILLE DISTRICT

SYMBOL	DESCRIPTION	DATE	BY

DESIGNED BY: SS/JC
CHECKED BY: SS
SIZE:
CATEGORY CODE:
SOLICITATION NO.: SPB W912QR-04-R-0013
DATE: 02 JULY 2004
PLOT SCALE: 1" = 40'

MESSER CONSTRUCTION CO.
11838 Capitol Way, Louisville, KY 40299
Phone (502) 261-9700
Fax (502) 261-9705

BURGESS & NIPLE
312 PLUM ST., 12TH FLOOR, CINCINNATI, OHIO 45202
PH: (513) 579-0080
FAX: (513) 579-0321

FORT KNOX, KENTUCKY
NO. SPB W912QR-04-R-0013
TRAINEE BATTALION
DINING FACILITY

STORM DRAINAGE PLAN

SHEET REFERENCE NUMBER:
C301
SHEET 4 OF 22

P:\PROJ\MESSER\2004\F460 MESSER FT KNOX DINING HALL\PHASE II\RFP RESPONSE\DGN\C301.DWG 6-29-04 6:21:50 p.m. SHADWE